Appendix B

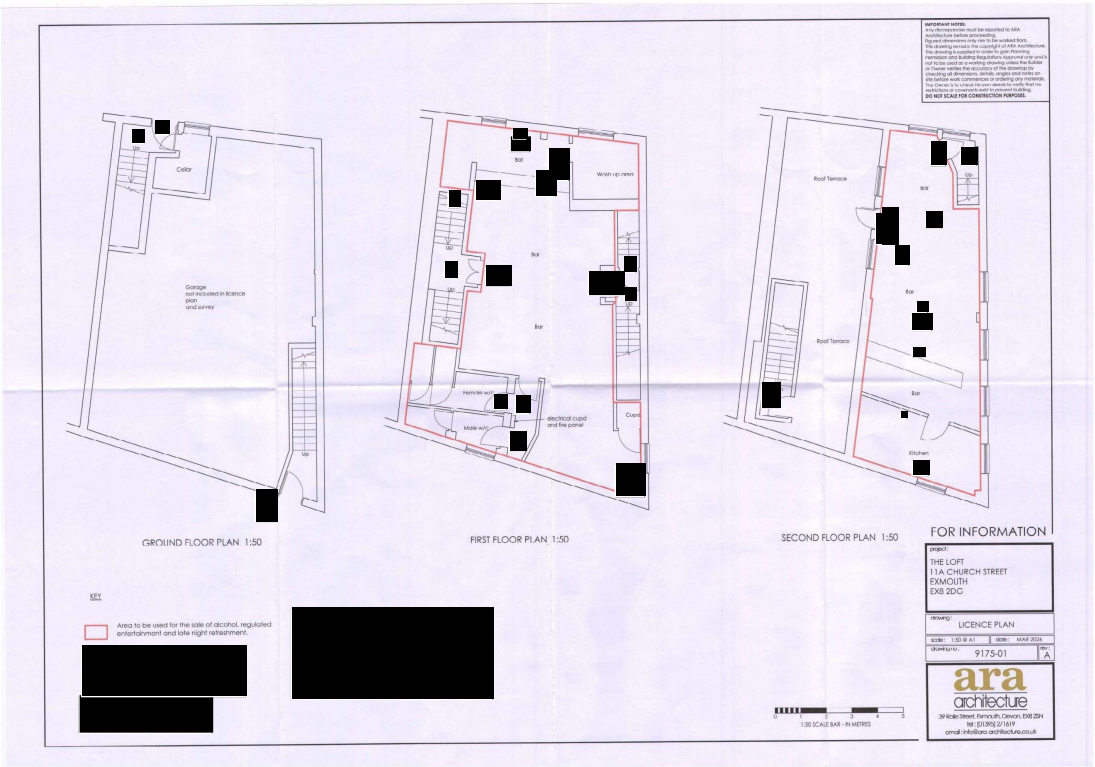
IMPORTANT NOTES:
Any discrepancies must be reported to ARA Architecture before proceeding.
Figured dimensions only are to be worked from.
This drawing remains the copyright of ARA Architecture.
This drawing is intended only for use with Planning Permission and Building Regulations Approval only and is not to be used as a working drawing unless the Builder or Owner verifies the accuracy of the drawing by checking all dimensions, levels, details, angles and rules on site before work commences or ordering any materials.
The Owner is to check his own deeds to verify that no restrictions or covenants exist to prevent building.
DO NOT SCALE FOR CONSTRUCTION PURPOSES.
Cellar
Up
Garage
not included in licence
plan
and survey
GROUND FLOOR PLAN 1:50
Bar
Wash up area
Female WC
Male WC
electrical cupd
and fire panel
Cupd
FIRST FLOOR PLAN 1:50
Roof Terrace
Kitchen
SECOND FLOOR PLAN 1:50
FOR INFORMATION
KEY
Area to be used for the sale of alcohol, regulated entertainment and late night refreshment
1:50 SCALE BAR - IN METRES
project:
THE LOFT
11A CHURCH STREET
EXMOUTH
EX8 2DG
drawing:
LICENCE PLAN
scale: 1:50 @ A1
date: MAR 2024
drawing no.: 9175-01
rev: A
ara
architecture
39 Rolle Street, Exmouth, Devon, EX8 2SN
tel: (01395) 271619
email: info@ara-architecture.co.uk